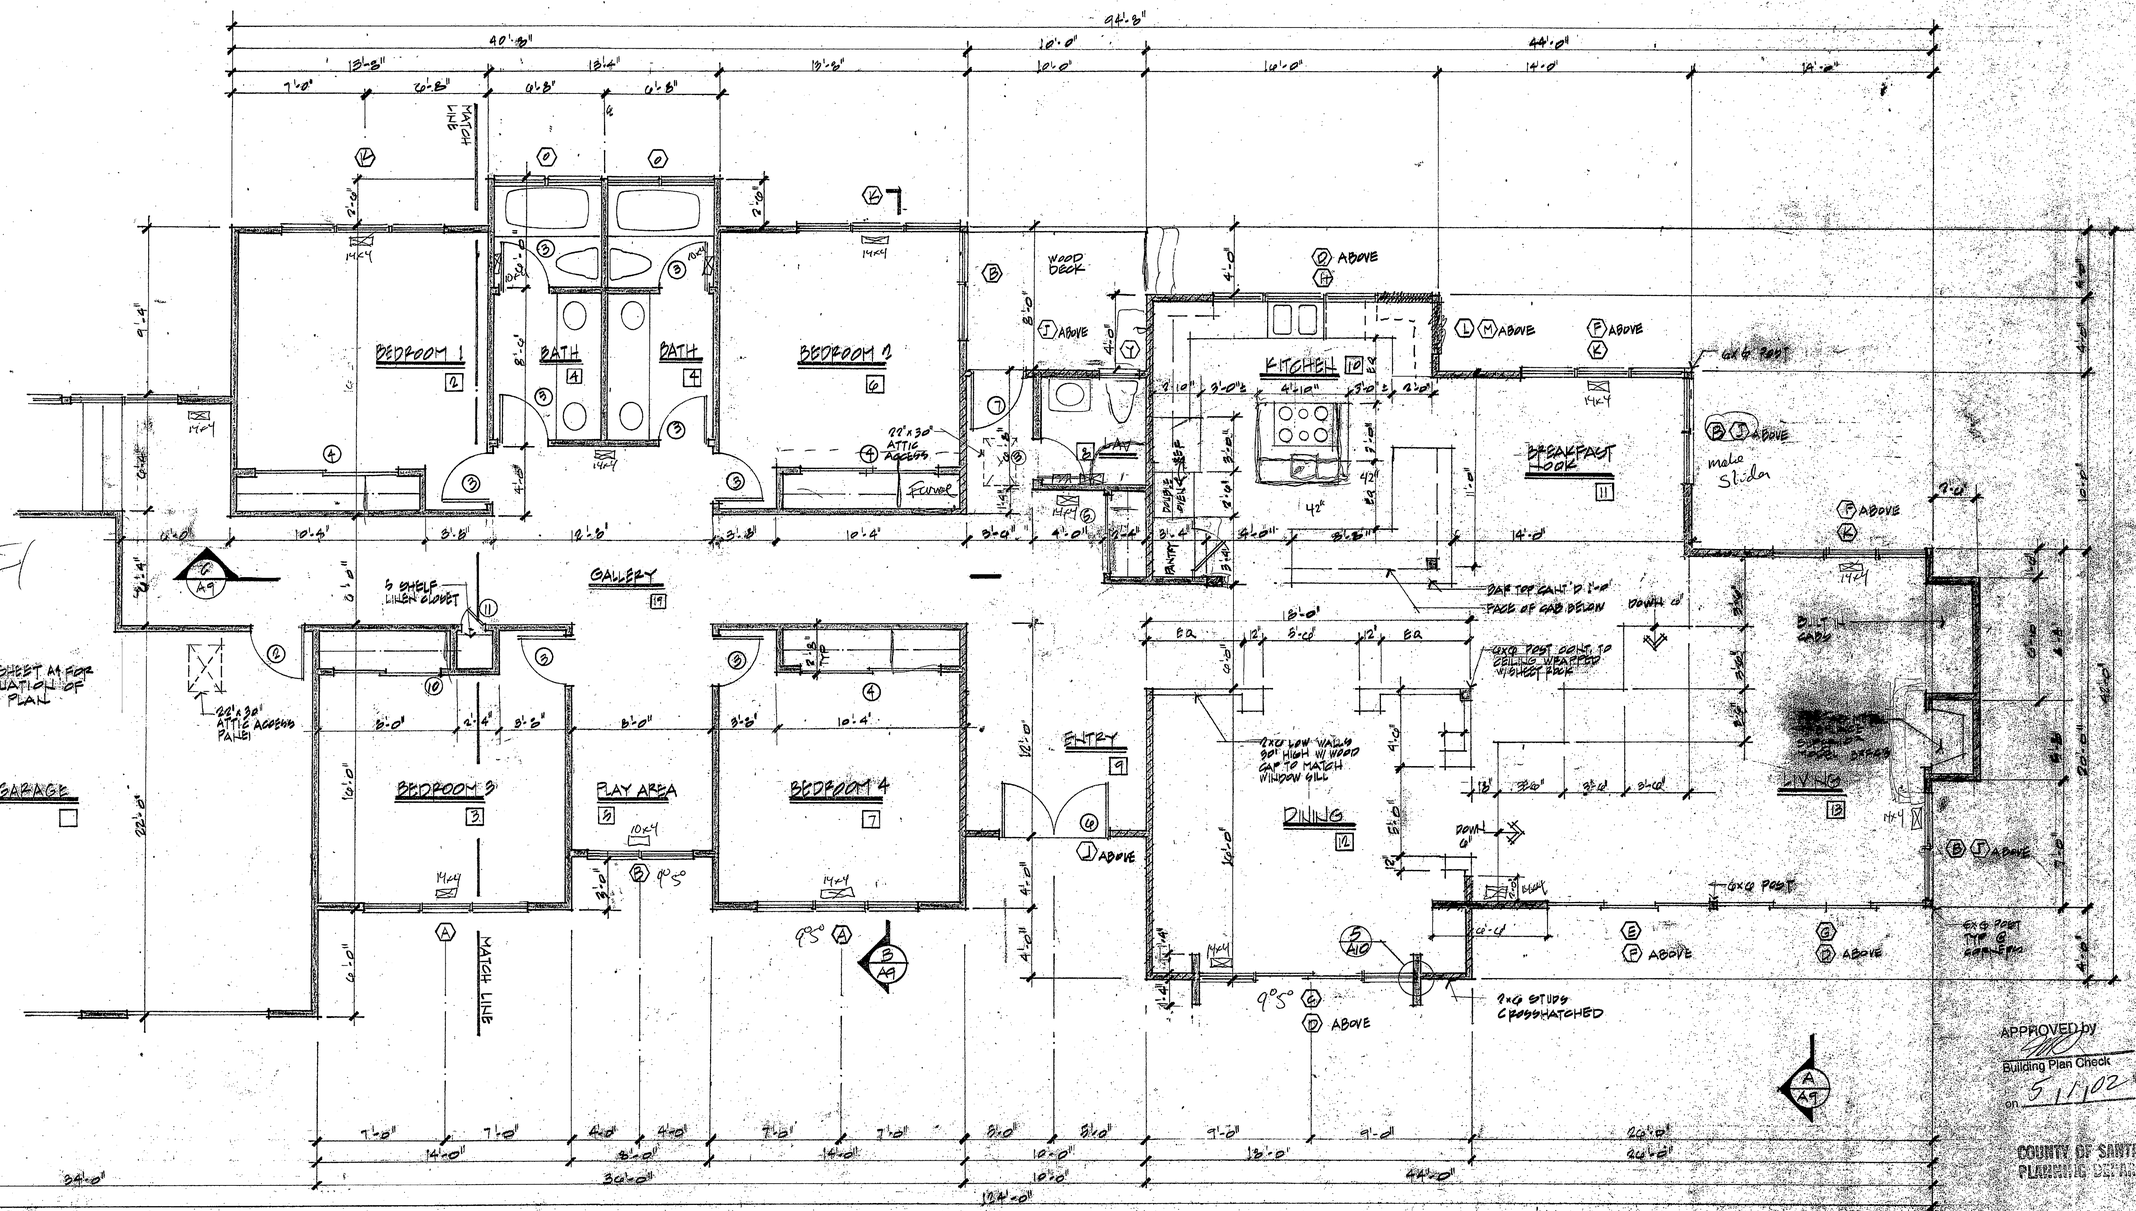

FLOOR PLAN - MAIN WING

1/4" = 1'-0"

APPROVED by Building Plan Check on 5/1/02

COUNTY OF SANTA CRUZ PLANNING DEPARTMENT

JOB COPY
APPROVED BY THE COUNTY OF SANTA CRUZ "INSPECTION SERVICES"
DATE _____ PERMIT NO _____
SIGNED OFFICER _____
NOTE: THESE PLANS AND SPECIFICATIONS MUST REMAIN ON THE JOB SITE AT ALL TIMES. THEY SHALL NOT BE ALTERED WITHOUT WRITTEN PERMISSION OF THE BUILDING INSPECTION DEPARTMENT

REVISIONS	BY

Lattanzio & Associates
Architecture • Planning
(831) 662-3515
19 Seascape Village • Aptos, CA 95003

REGISTERED PROFESSIONAL ARCHITECT LOUIS A. LATTANZIO No. C-13868 STATE OF CALIFORNIA

FLOOR PLAN MAIN WING

BOLSMAN RESIDENCE
MOCKINGBIRD RIDGE ROAD
APTOS, CA

DATE	1.22.02
SCALE	
DRAWN	
JOB	
SHEET	A3
OF	SHEETS

SAN JOSE BLUEPRINT CO. 176835